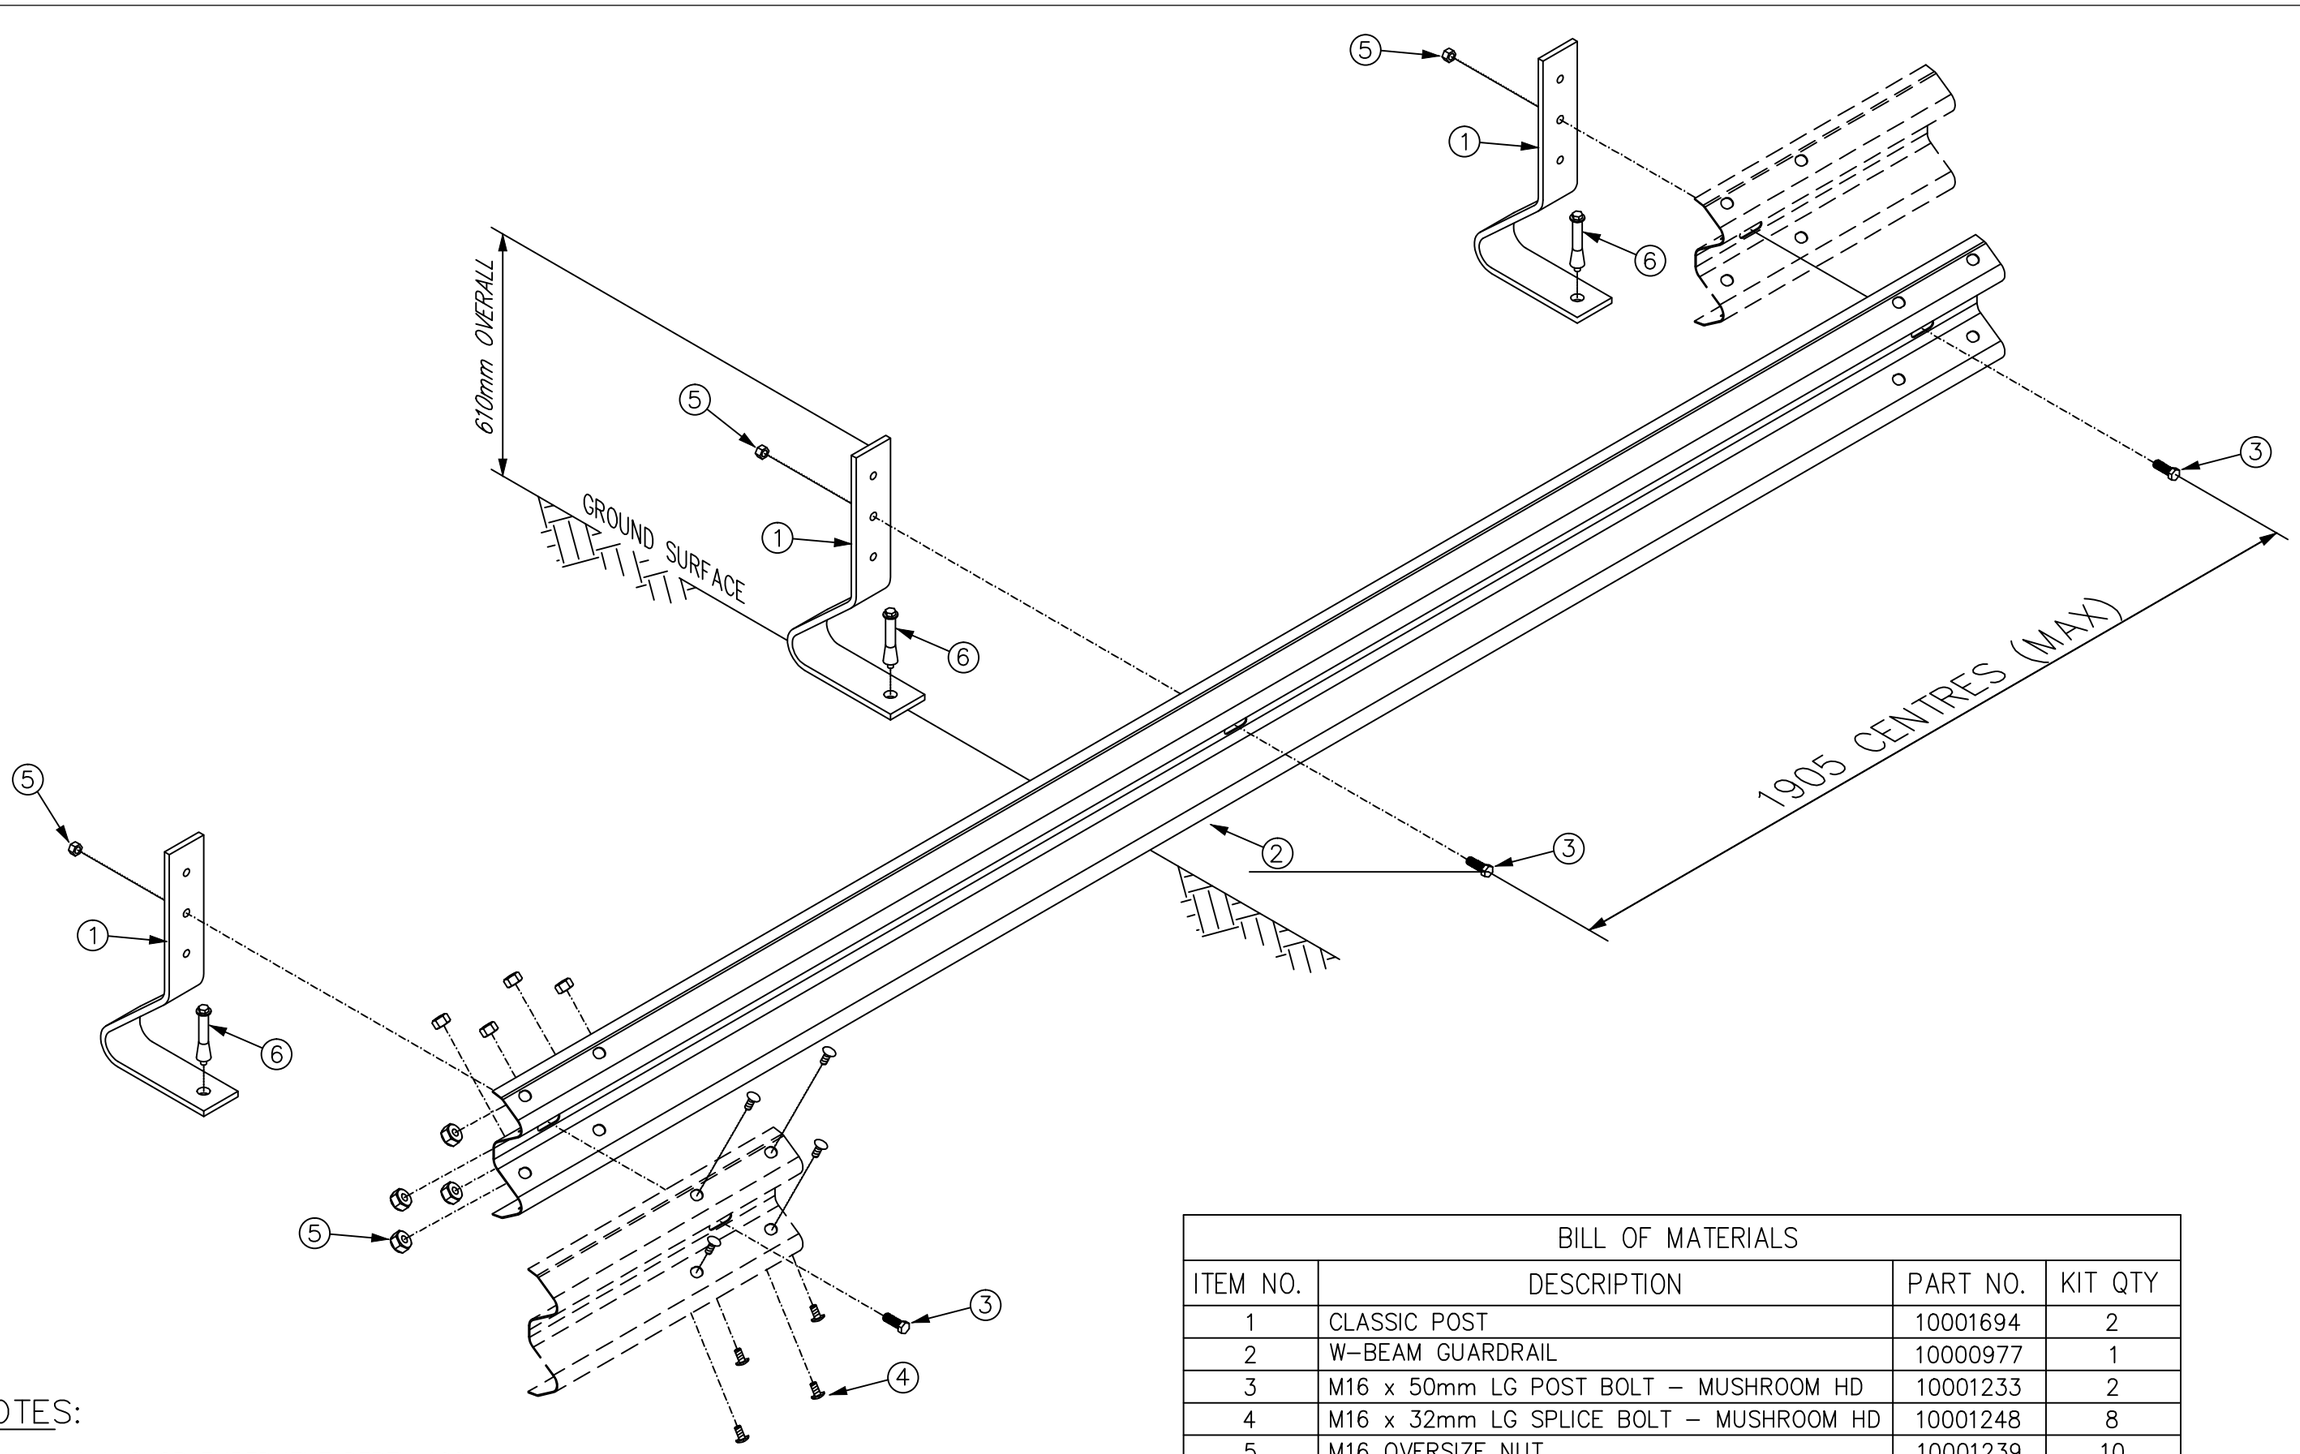

NOTES:

1. MINIMUM ANCHOR EMBEDMENT DEPTH 100mm
2. ALL DIMENSIONS SHOWN ARE IN MILLIMETRES.

BILL OF MATERIALS			
ITEM NO.	DESCRIPTION	PART NO.	KIT QTY
1	CLASSIC POST	10001694	2
2	W–BEAM GUARDRAIL	10000977	1
3	M16 x 50mm LG POST BOLT – MUSHROOM HD	10001233	2
4	M16 x 32mm LG SPLICE BOLT – MUSHROOM HD	10001248	8
5	M16 OVERSIZE NUT	10001239	10
6	M20 x 125mm LG ANCHOR BOLT	Not Supplied	–

REVISIONS

REV	DATE	DESCRIPTION	DRAWN	CHECKED	APPROVED
2	25-01-17	HEIGHT ABOVE GROUND EDITTED, PART NOS ADDED, BORDER CHANGED	MC	PP	PP
1	14-08-09	TITLE BLOCK UPDATED	MS	TC	TC

REFERENCES

DRAWING NUMBER	REFERENCE DRAWINGS

	NAME	DATE
DRAWN	AJP	12-11-07
CHECKED	TC	12-11-07
APPROVED	TC	12-11-07
SCALE	N.T.S. @ A3	
ISSUE FOR	INFORMATION ONLY	

INGAL CIVIL PRODUCTS
A valmont COMPANY

DRAWING AND CONTENTS ARE COPYRIGHT TO INGAL CIVIL PRODUCTS AND CAN ONLY BE USED WITH PRIOR WRITTEN CONSENT FROM INGAL CIVIL PRODUCTS

57–65 AIRDS ROAD
MINTO, N.S.W 2566
PH. +61 2 9827 3333
www.ingalcivil.com.au

PROJECT

TITLE
NZ SPRING STEEL BUFFA
CLASSIC POST & RAIL ASSEMBLY

INGAL CIVIL PRODUCTS
PART No.

DRAWING No.
STB-004A
Rev: 2

J:\SALES & MARKETING\ENGINEERING ARCHIVE\STANDARDS\STB_STD\DWGS\STB-004A NZ SSB CLASSIC RAIL AND POST ISO.DWG