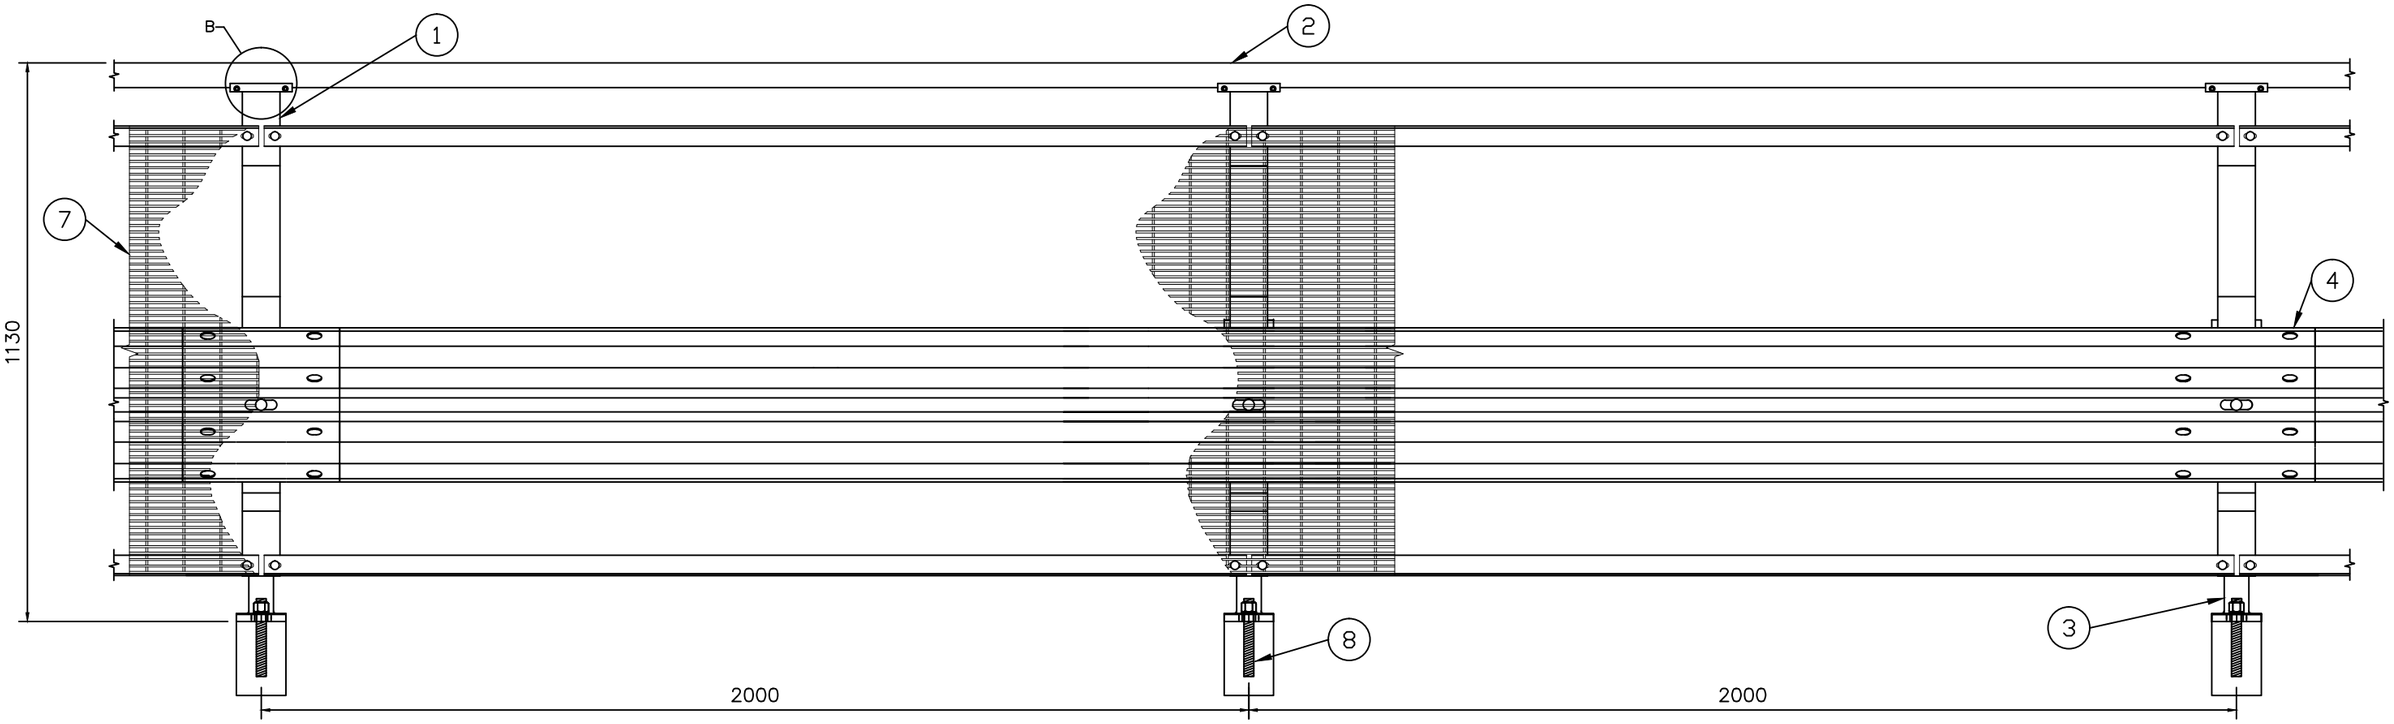

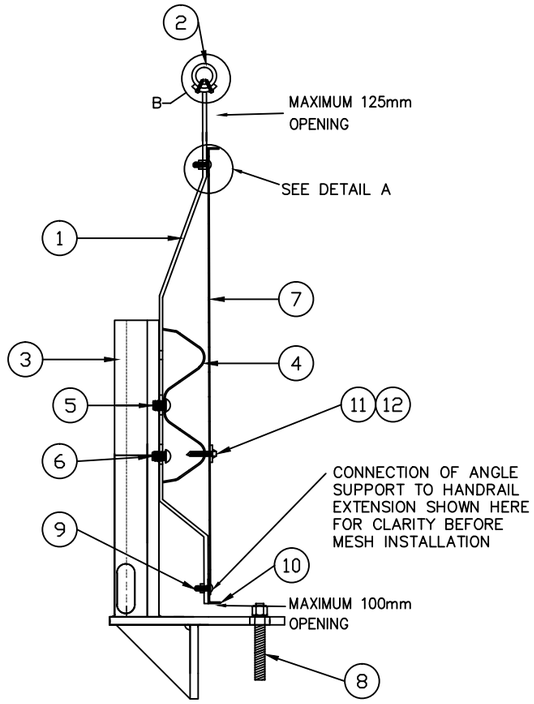

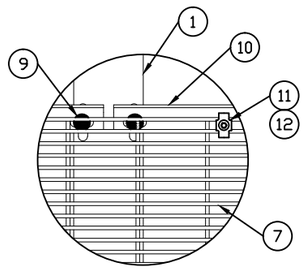

DETAIL A

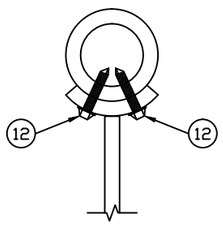

DETAIL B

4-OFF TEK SCREWS PER POST CONNECTION

ITEM NO.	INGAL PART NO.	DESCRIPTION
1	10007635	CRANKED HANDRAIL EXTENSION
2	10001731 (C2004G)	32NB HANDRAIL
3	10007950	DECK GUARD ZEE PARK POST
4	10000977	G4 W-BEAM GUARDRAIL 4.0M N.L.L
5	10001347	M16 X 35 HEX HEAD BOLT & SMALL NUT
6	10001727	M12 X 45 HEX BOLT / NUT / 2W
7	10001738 (C2014)	900 X 2400MM ANTI-CLIMB MESH PANEL
8		ANCHOR BOLT
9	10001310 (C1646)	M8 X 30MM BOLT / NUT
10	10001741 (C2015G)	ANGLE SUPPORT FOR MESH
11	10001742 (C2016)	M8 WASHER
12	10001311 (C1647)	TEK SCREW 12-14 X 25

NOTES:
1. MATERIAL= AS SHOWN
2. FINISH= AS SHOWN

REVISIONS

REV	DATE	DESCRIPTION	DRAWN	CHECKED	APPROVED
0		ORIGINAL ISSUE			

REFERENCES

DRAWING NUMBER	REFERENCE DRAWINGS

	NAME	DATE
DRAWN	MC	12-05-16
CHECKED	PP	12-05-16
APPROVED		
SCALE	N.T.S. @ A3	
ISSUE FOR	INFORMATION ONLY	

INGAL CIVIL PRODUCTS
A valmont COMPANY

DRAWING AND CONTENTS ARE COPYRIGHT TO INGAL CIVIL PRODUCTS AND CAN ONLY BE USED WITH PRIOR WRITTEN CONSENT FROM INGAL CIVIL PRODUCTS

57-65 AIRDS ROAD
MINTO, N.S.W 2566
PH. +61 2 9827 3333
www.ingalcivil.com.au

PROJECT

INGAL CIVIL PRODUCTS PART No.

TITLE

ZEE PARK DECK GUARD
WITH MESH AND HANDRAIL 1100mm HIGH
GENERAL ARRANGEMENT

DRAWING No.

STB-048

Rev: 0

J:\SALES & MARKETING\ENGINEERING ARCHIVE\STANDARDS\STB STD\DWGS\STB-048 DECK GUARD ZEE PARK WITH HANDRAIL AND MESH.DWG