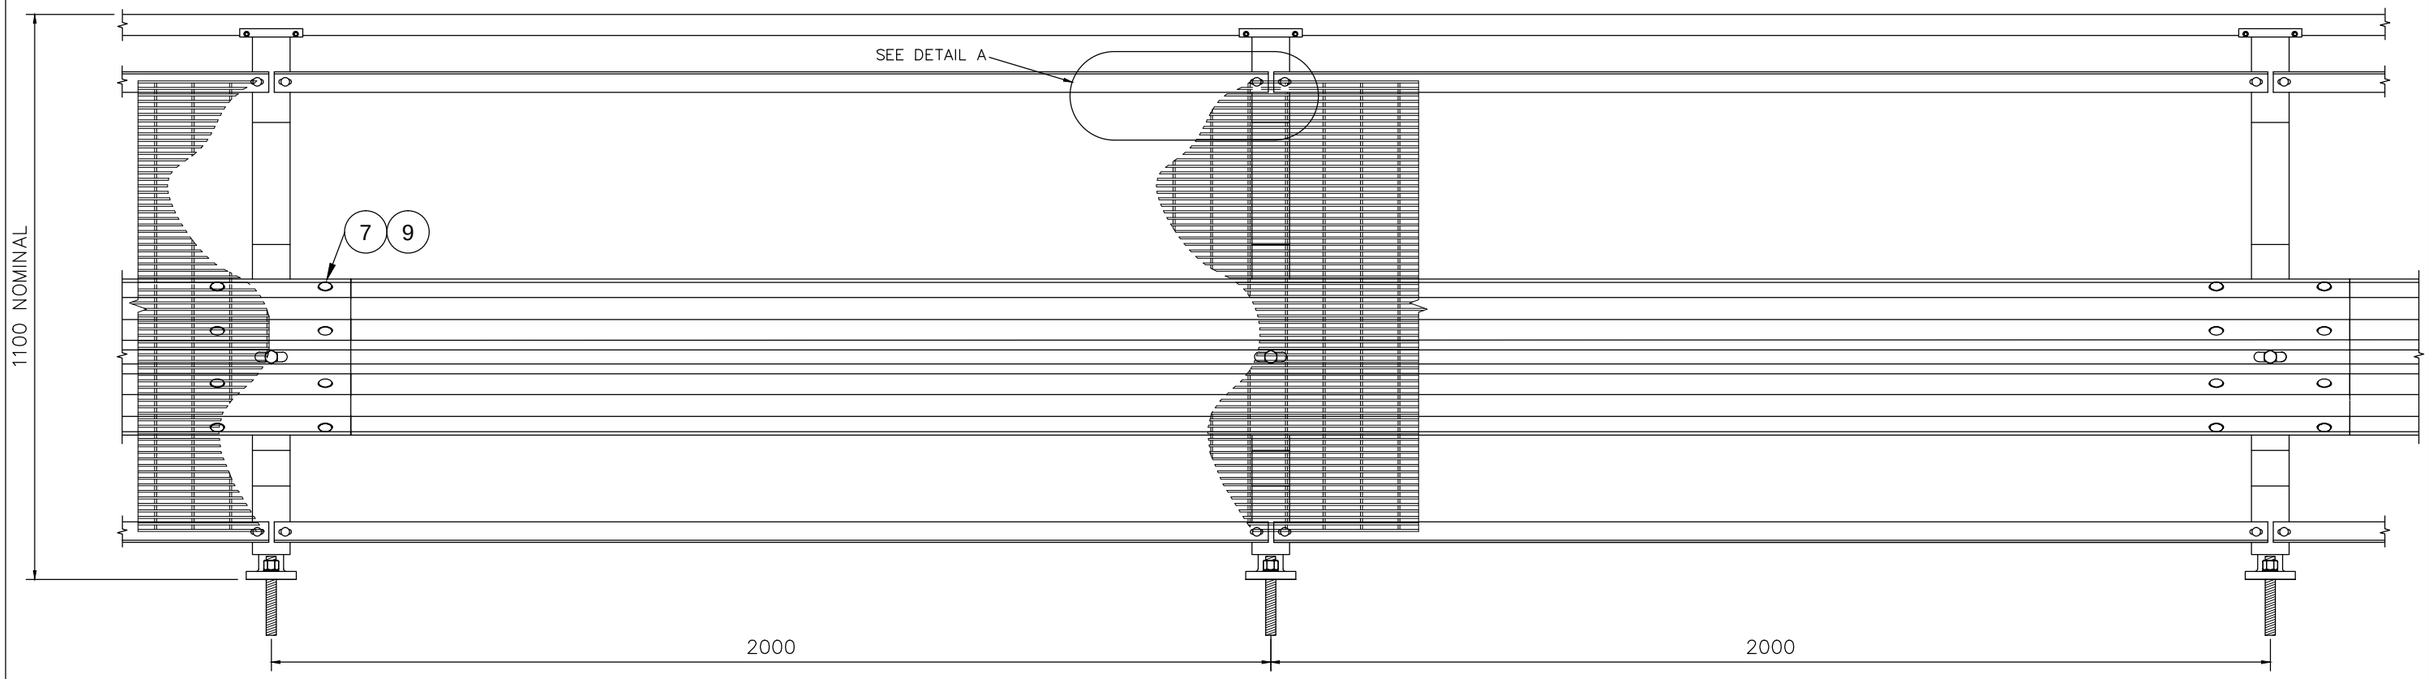

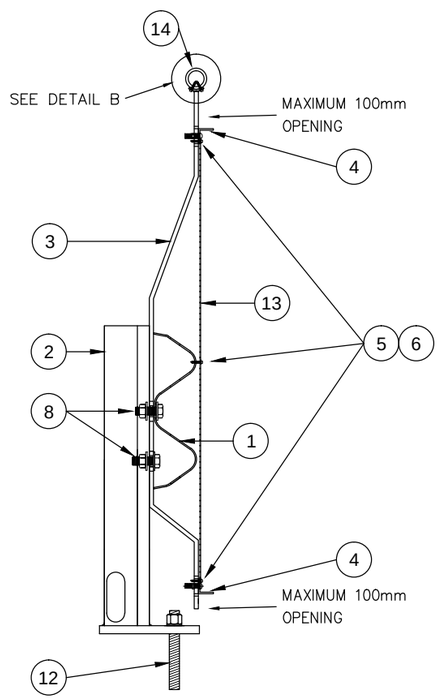

ZEE PARK POST

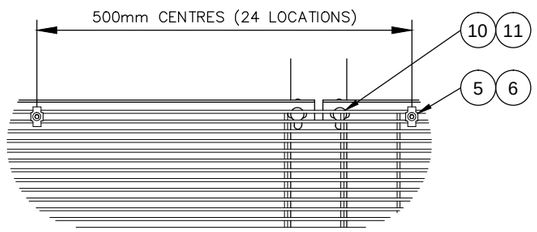

DETAIL A

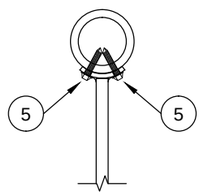

DETAIL B

4-OFF TEK SCREWS
PER POST CONNECTION

ITEM NO.	PART NO.	DESCRIPTION	KIT QTY
1	10000977	W–BEAM GUARDRAIL 4.0M N.L.L	1
2	10007635	ZEE PARK POST 616MM OALL	2
3	10006104	1100MM CRANKED HANDRAIL EXTENSION	2
4	10001741	ANGLE SUPPORT FOR MESH	4
5	10001311	TEK SCREW 12–14 X 25	32
6	10001742	M8 SECUREMAX SECURITY WASHER	24
7	10001248	M16 X 32 SPLICE BOLT	8
8	10001264	M16 X 45MM HEX BOLT / NUT / 2W	4
9	10001239	M16 OVERSIZE NUT	8
10	10001310	M8 X 30MM CUP BOLT / NUT	8
11	10001305	M8 FLAT WASHER	8
12	10006675	M20 X 180MM STUD W/NUT & WASHER	–
13	10001738	900 X 2400MM ANTI–CLIMB MESH PANEL	–
14	10001731	32NB HANDRAIL 6.5M	–

NOTES:
1. TO BE INSTALLED AS PER THE 'CARPARK & INDUSTRIAL BARRIERS' PRODUCT MANUAL

REVISIONS

REV	DATE	DESCRIPTION	DRAWN	CHECKED	APPROVED
2	13-02-17	KIT QTY ADDED, FITTINGS REDRAWN	MC	PP	PP
1	06-12-16	BOM EDITTED AND BORDER CHANGE	MC	PP	PP

REFERENCES

DRAWING NUMBER	REFERENCE DRAWINGS

	NAME	DATE
DRAWN	PP	24-09-2015
CHECKED	MC	24-09-2015
APPROVED	PP	24-09-2015
SCALE	N.T.S. @ A3	
ISSUE FOR	INFORMATION ONLY	

INGAL CIVIL PRODUCTS
A valmont COMPANY

DRAWING AND CONTENTS ARE COPYRIGHT TO INGAL CIVIL PRODUCTS AND CAN ONLY BE USED WITH PRIOR WRITTEN CONSENT FROM INGAL CIVIL PRODUCTS

57–65 AIRDS ROAD
MINTO, N.S.W 2566
PH. +61 2 9827 3333
www.ingalcivil.com.au

PROJECT

TITLE
ZEE PARK POST WITH HANDRAIL AND
ANTI-CLIMB MESH 1100mm
GENERAL ARRANGEMENT

INGAL CIVIL PRODUCTS
PART No.
10007704/10007706

DRAWING No.
STB-021

Rev: 2

J:\SALES & MARKETING\ENGINEERING ARCHIV\EISTANDARDS\STB_STD\DWGS\STB-021 ZEE PARK WITH HANDRAIL & MESH GA.DWG