PLAN VIEW

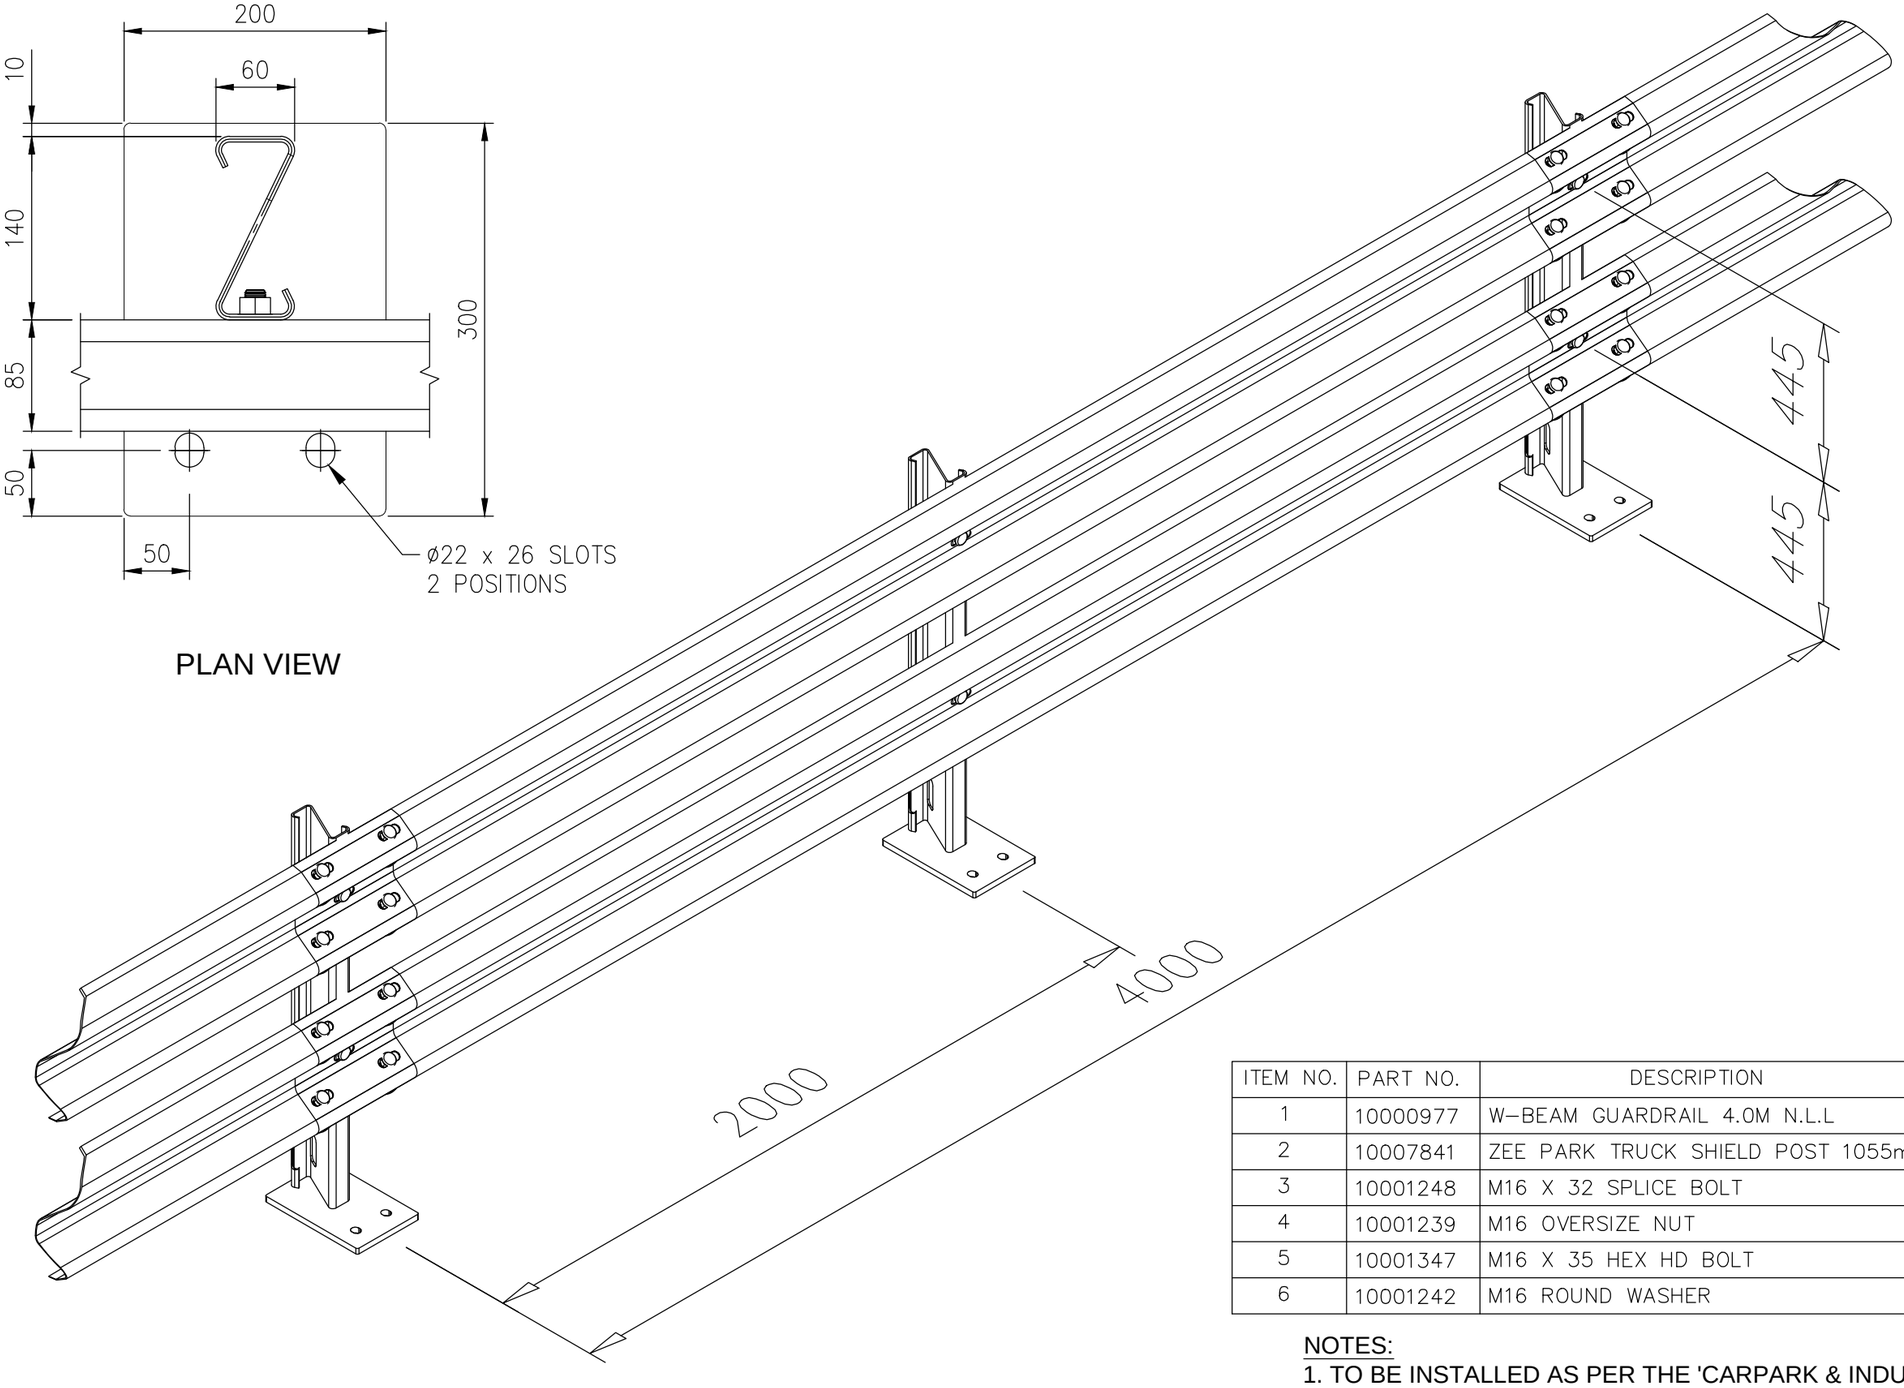

ITEM NO.	PART NO.	DESCRIPTION	KIT QTY
1	10000977	W-BEAM GUARDRAIL 4.0M N.L.L	2
2	10007841	ZEE PARK TRUCK SHIELD POST 1055mm OAll	2
3	10001248	M16 X 32 SPLICE BOLT	16
4	10001239	M16 OVERSIZE NUT	20
5	10001347	M16 X 35 HEX HD BOLT	4
6	10001242	M16 ROUND WASHER	4

NOTES:

1. TO BE INSTALLED AS PER THE 'CARPARK & INDUSTRIAL BARRIERS' PRODUCT MANUAL

REVISIONS

REV	DATE	DESCRIPTION	DRAWN	CHECKED	APPROVED
1	14-02-17	NOTE ADDED	MC	PP	

REFERENCES

DRAWING NUMBER	REFERENCE DRAWINGS

	NAME	DATE
DRAWN	MC	11-05-16
CHECKED	PP	11-05-16
APPROVED		
SCALE	N.T.S. @ A3	
ISSUE FOR	INFORMATION ONLY	

INGAL CIVIL PRODUCTS
A valmont COMPANY

DRAWING AND CONTENTS ARE COPYRIGHT TO INGAL CIVIL PRODUCTS AND CAN ONLY BE USED WITH PRIOR WRITTEN CONSENT FROM INGAL CIVIL PRODUCTS

57-65 AIRDS ROAD PH. +61 2 9827 3333
MINTO, N.S.W 2566 www.ingalcivil.com.au

PROJECT

TITLE
ZEE PARK TRUCK SHIELD
ISOMETRIC ASSEMBLED VIEW

INGAL CIVIL PRODUCTS PART No.
10008108/10008110

DRAWING No.
STB-046

Rev: 1

J:\SALES & MARKETING\ENGINEERING ARCHIVE\STANDARDS\STB_STD\DWGS\STB-046 ZEE PARK TRUCK SHIELD ISO.DWG