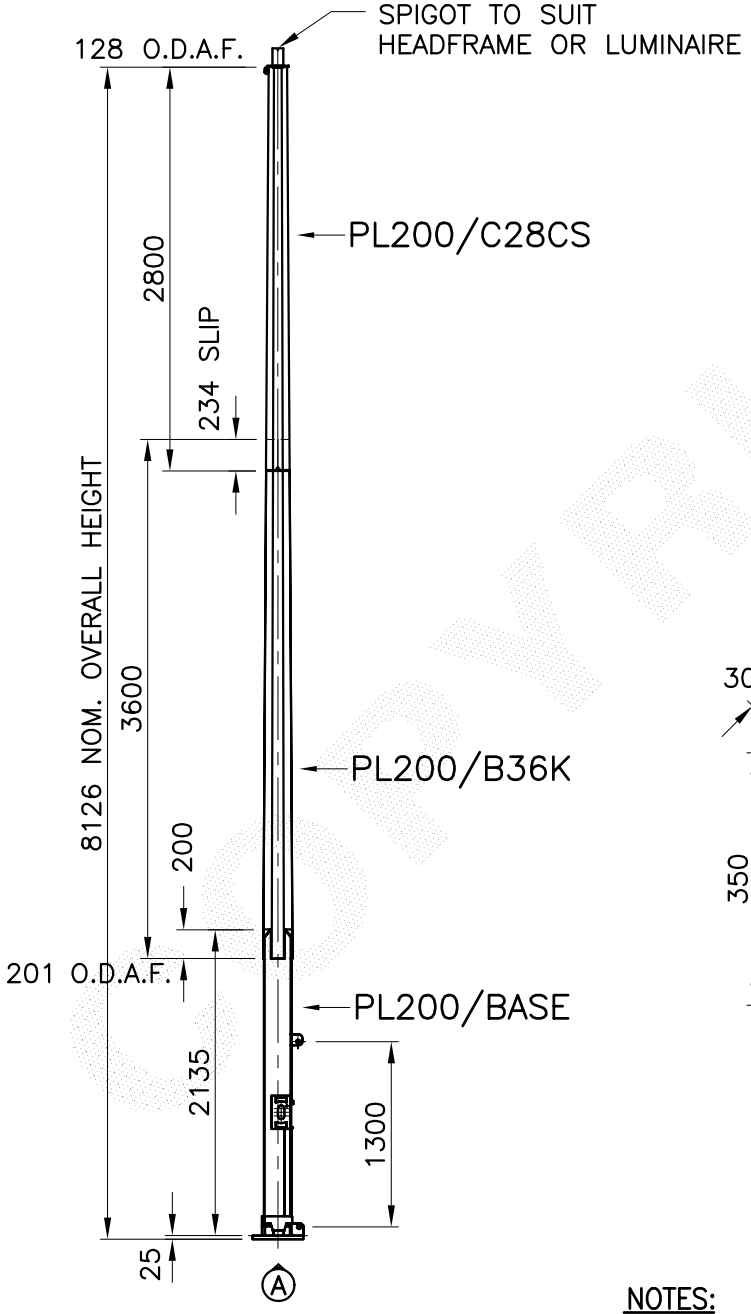

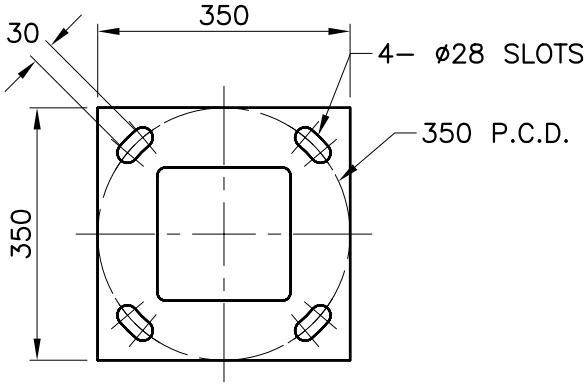

VIEW (A)
SCALE 1:10

NOTES:

1. ALL STEEL COIL TO CONFORM TO AS/NZS 1594 GRADE HU300 U.O.N.
   ALL STEEL PLATES TO CONFORM TO AS/NZS 3678 GRADE 250 U.O.N.
2. ALL STEEL BARS AND SECTIONS TO CONFORM TO AS/NZS 3679 GRADE 250 U.O.N.
3. ALL WELDS TO CONFORM TO AS/NZS 1554 PART 1
4. ALL TAPER LOCK JOINT LENGTHS ARE NOMINAL U.O.N.
5. ALL STEEL TO BE FULLY HOT DIP GALVANIZED AFTER FABRICATION IN ACCORDANCE WITH AS/NZS 4680

REV	DATE	DESCRIPTION	BY	CHKD
1	11/6/02	DRAWING / PART No. WAS PL2008F	I.W.	PPA
0	25/11/98	FIRST ISSUE	I.W.	PPA

CUSTOMER/PROJECT

COPYRIGHT
THIS DOCUMENT PRODUCED BY INGAL EPS MUST NOT BE COPIED, TRACED, REPRODUCED, OR LENT WITHOUT WRITTEN CONSENT

DIMENSIONS IN MILLIMETRES
A4
DO NOT SCALE

CHECKED BY PPA | DATE 25/11/98

INGAL EPS

LOWERING SYSTEMS – POWERLIFT
8m EXTRA LIGHT DUTY PARK RANGE
BASEPLATE MOUNTED
RIVERTON DESIGN

CATALOGUE NUMBER
PPLL8F
DRAWING NUMBER
PPLL8F

DATE 25/11/98 | DRAWN BY I. WHITE | SCALE 1:50 | CAD FILE No. Z:\ACAD\PL\200\PL2008F