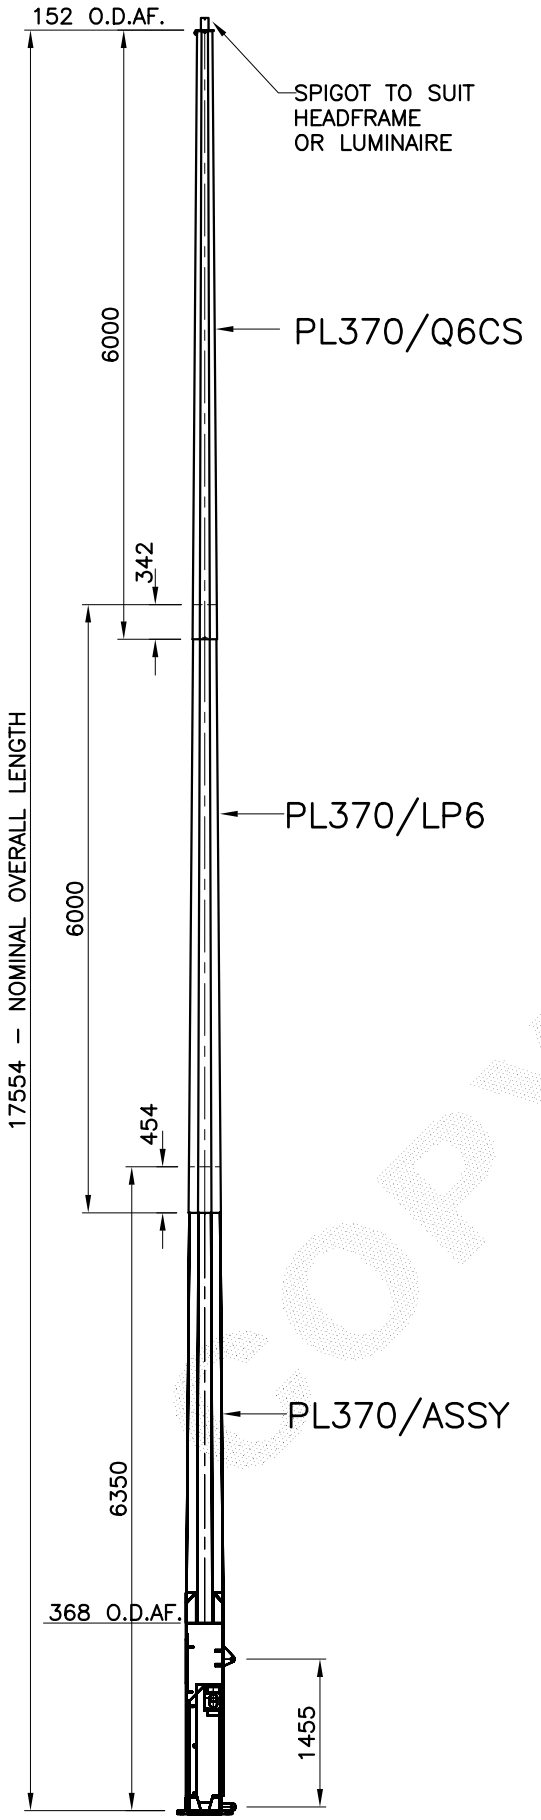

COPYRIGHT

NOTES:

1. ALL STEEL COIL TO CONFORM TO AS/NZS 1594 GRADE HU300 U.O.N.
   ALL STEEL PLATES TO CONFORM TO AS/NZS 3678 GRADE 250 U.O.N.
2. ALL STEEL BARS AND SECTIONS TO CONFORM TO AS/NZS 3679 GRADE 250 U.O.N.
3. ALL WELDS TO CONFORM TO AS/NZS 1554 PART 1
4. ALL TAPER LOCK JOINT LENGTHS ARE NOMINAL U.O.N.
5. ALL STEEL TO BE FULLY HOT DIP GALVANIZED AFTER FABRICATION
   IN ACCORDANCE WITH AS/NZS 4680

REV	DATE	DESCRIPTION	BY	CHKD
0	30/01/03	UPDATED & REDRAWN FROM PL 157	P.B.	PPA

CUSTOMER/PROJECT

COPYRIGHT
THIS DOCUMENT PRODUCED BY INGAL EPS MUST NOT BE COPIED, TRACED, REPRODUCED, OR LENT WITHOUT WRITTEN CONSENT

DIMENSIONS IN MILLIMETRES

A4 DO NOT SCALE

CHECKED BY PPA | DATE 09/02/03

INGAL EPS

LOWERING SYSTEMS – POWERLIFT
17.5m MEDIUM DUTY PARK RANGE
BASEPLATE MOUNTED
RIVERTON DESIGN

CATALOGUE NUMBER
PPM175F
DRAWING NUMBER
PPM175F

DATE 30/01/03 | DRAWN BY P. BENTZEN | SCALE 1:60 | CAD FILE No. Z:\ACAD\STD\POWERLIFT\PPM175F