


## PLAN

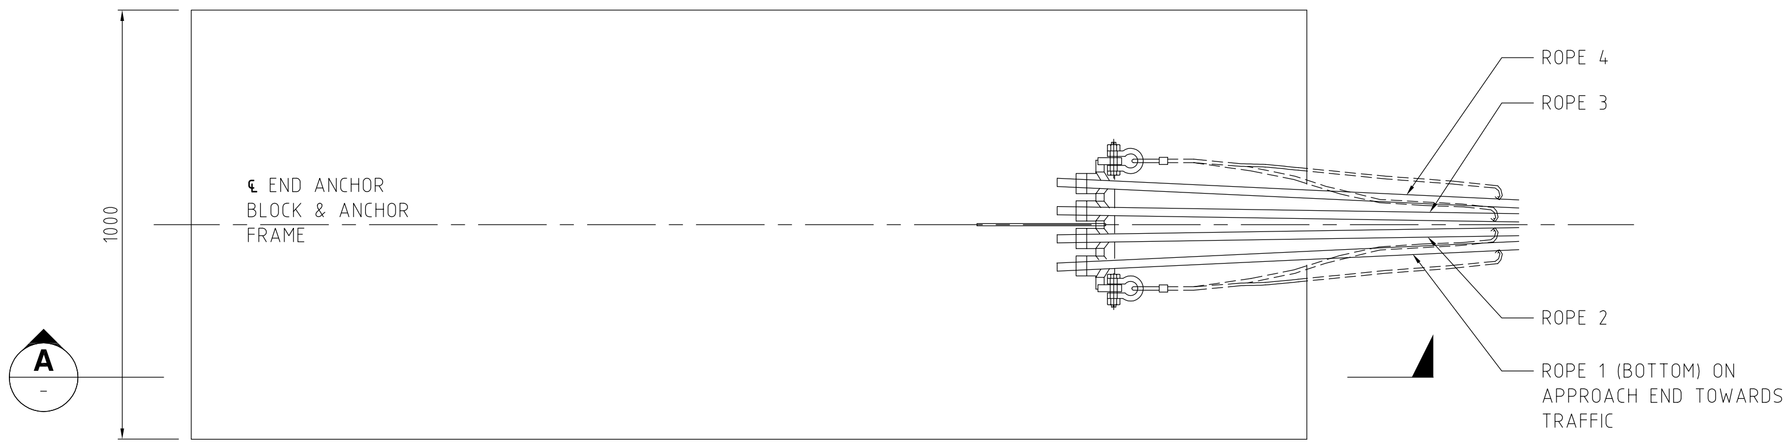


**DETAIL 1**
NTS




**SECTION A**
NTS

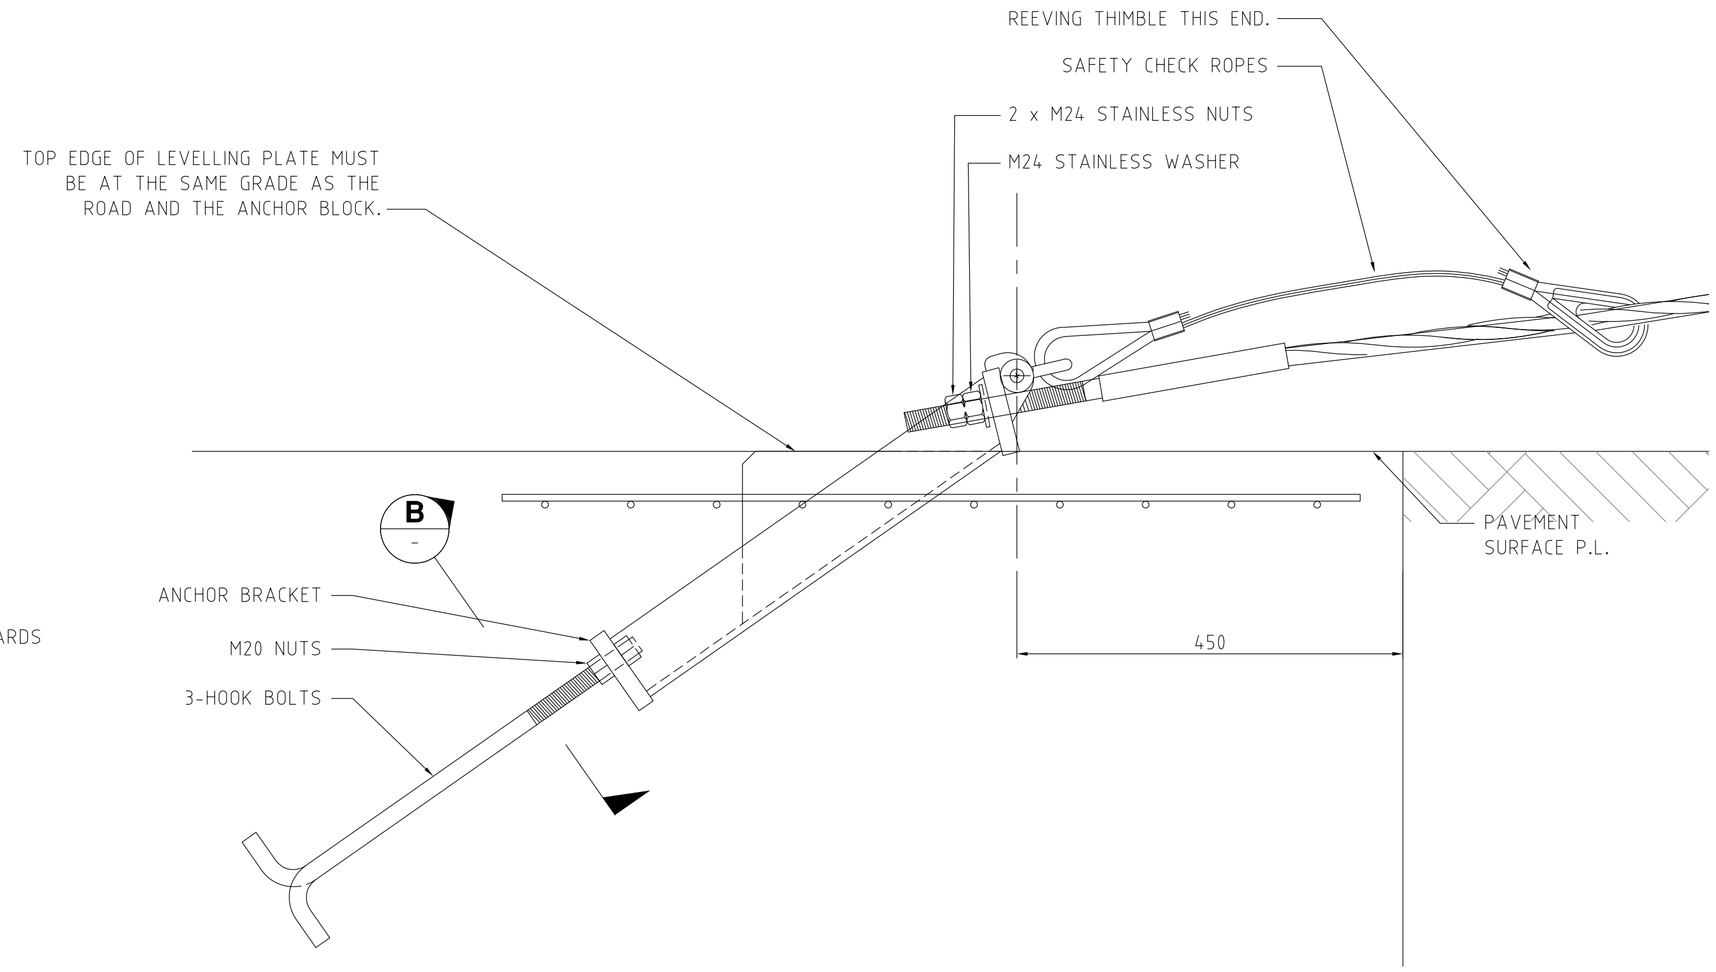


**SECTION B**
NTS

NOTES:
1. COMPRESSIVE STRENGTH OF CONCRETE AT 28 DAYS SHALL BE 25MPa.
2. ALL MEASUREMENTS ARE IN mm UNLESS STATED OTHERWISE.

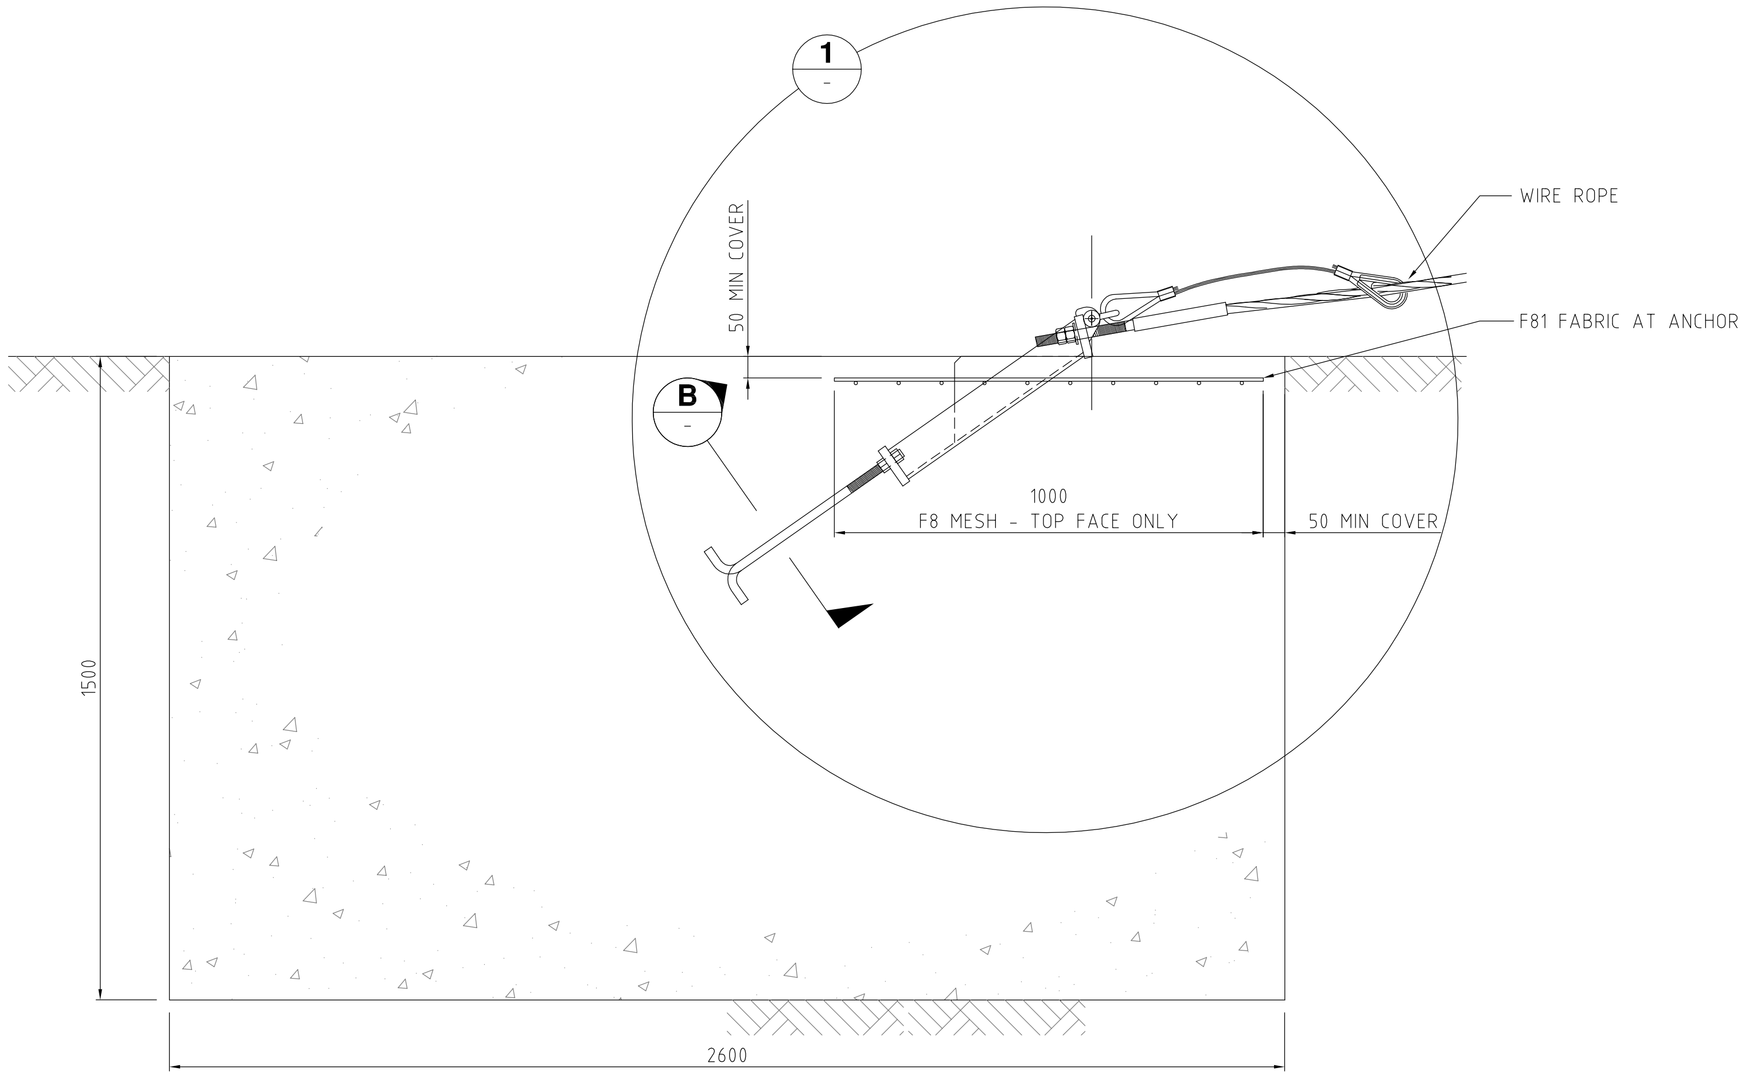REVISIONS

| REV | DATE | DESCRIPTION | DRAWN | CHECKED | APPROVED |
|---|---|---|---|---|---|
| 2 | 02/11/11 | TITLE BLOCK UPDATED | DJB | TC | TC |
| 1 | 12/02/10 | INITIAL ISSUE | MS | TC | TC |

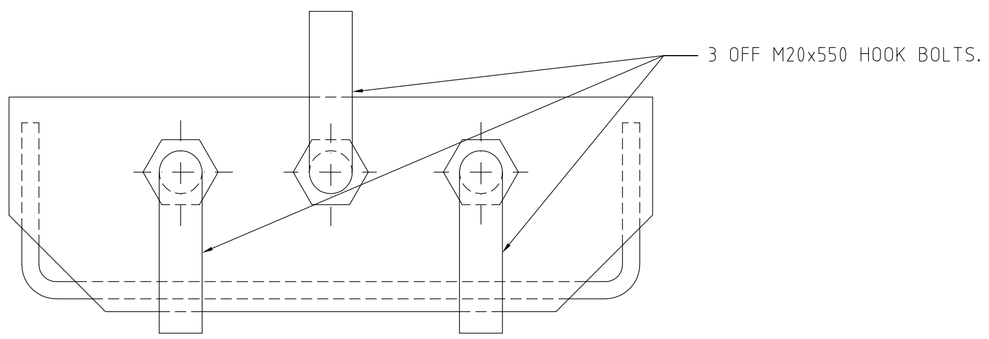REFERENCES

| DRAWING NUMBER | REFERENCE DRAWINGS |
|---|---|
| | |

| | NAME | DATE |
|---|---|---|
| DRAWN | AUSTEC | 2/11/2011 |
| CHECKED | TC | 2/11/2011 |
| APPROVED | TC | 2/11/2011 |
| SCALE | NTS | |
| SIZE | A1 | |

INGAL CIVIL PRODUCTS
57-65 AIRDS ROAD
MINTO, N.S.W
AUSTRALIA 2566
PH. +61 2 9827 3333
FAX +61 2 9827 3300
www.ingalcivil.com.au

DRAWING AND CONTENTS ARE COPYRIGHT TO INGAL CIVIL PRODUCTS AND CAN ONLY BE USED WITH PRIOR WRITTEN CONSENT FROM INGAL CIVIL PRODUCTS

PROJECT
FLEXFENCE WIRE ROPE SAFETY BARRIER

TITLE
RECTANGULAR (TYPE 1) ANCHOR BLOCK

INGAL CIVIL PRODUCTS REFERENCE No.

DRAWING No.
WR-STD-62

REV. 2